Name of Work: Improvements to Parks at Amruthanagara in Ward No - 07 Byatarayanapura

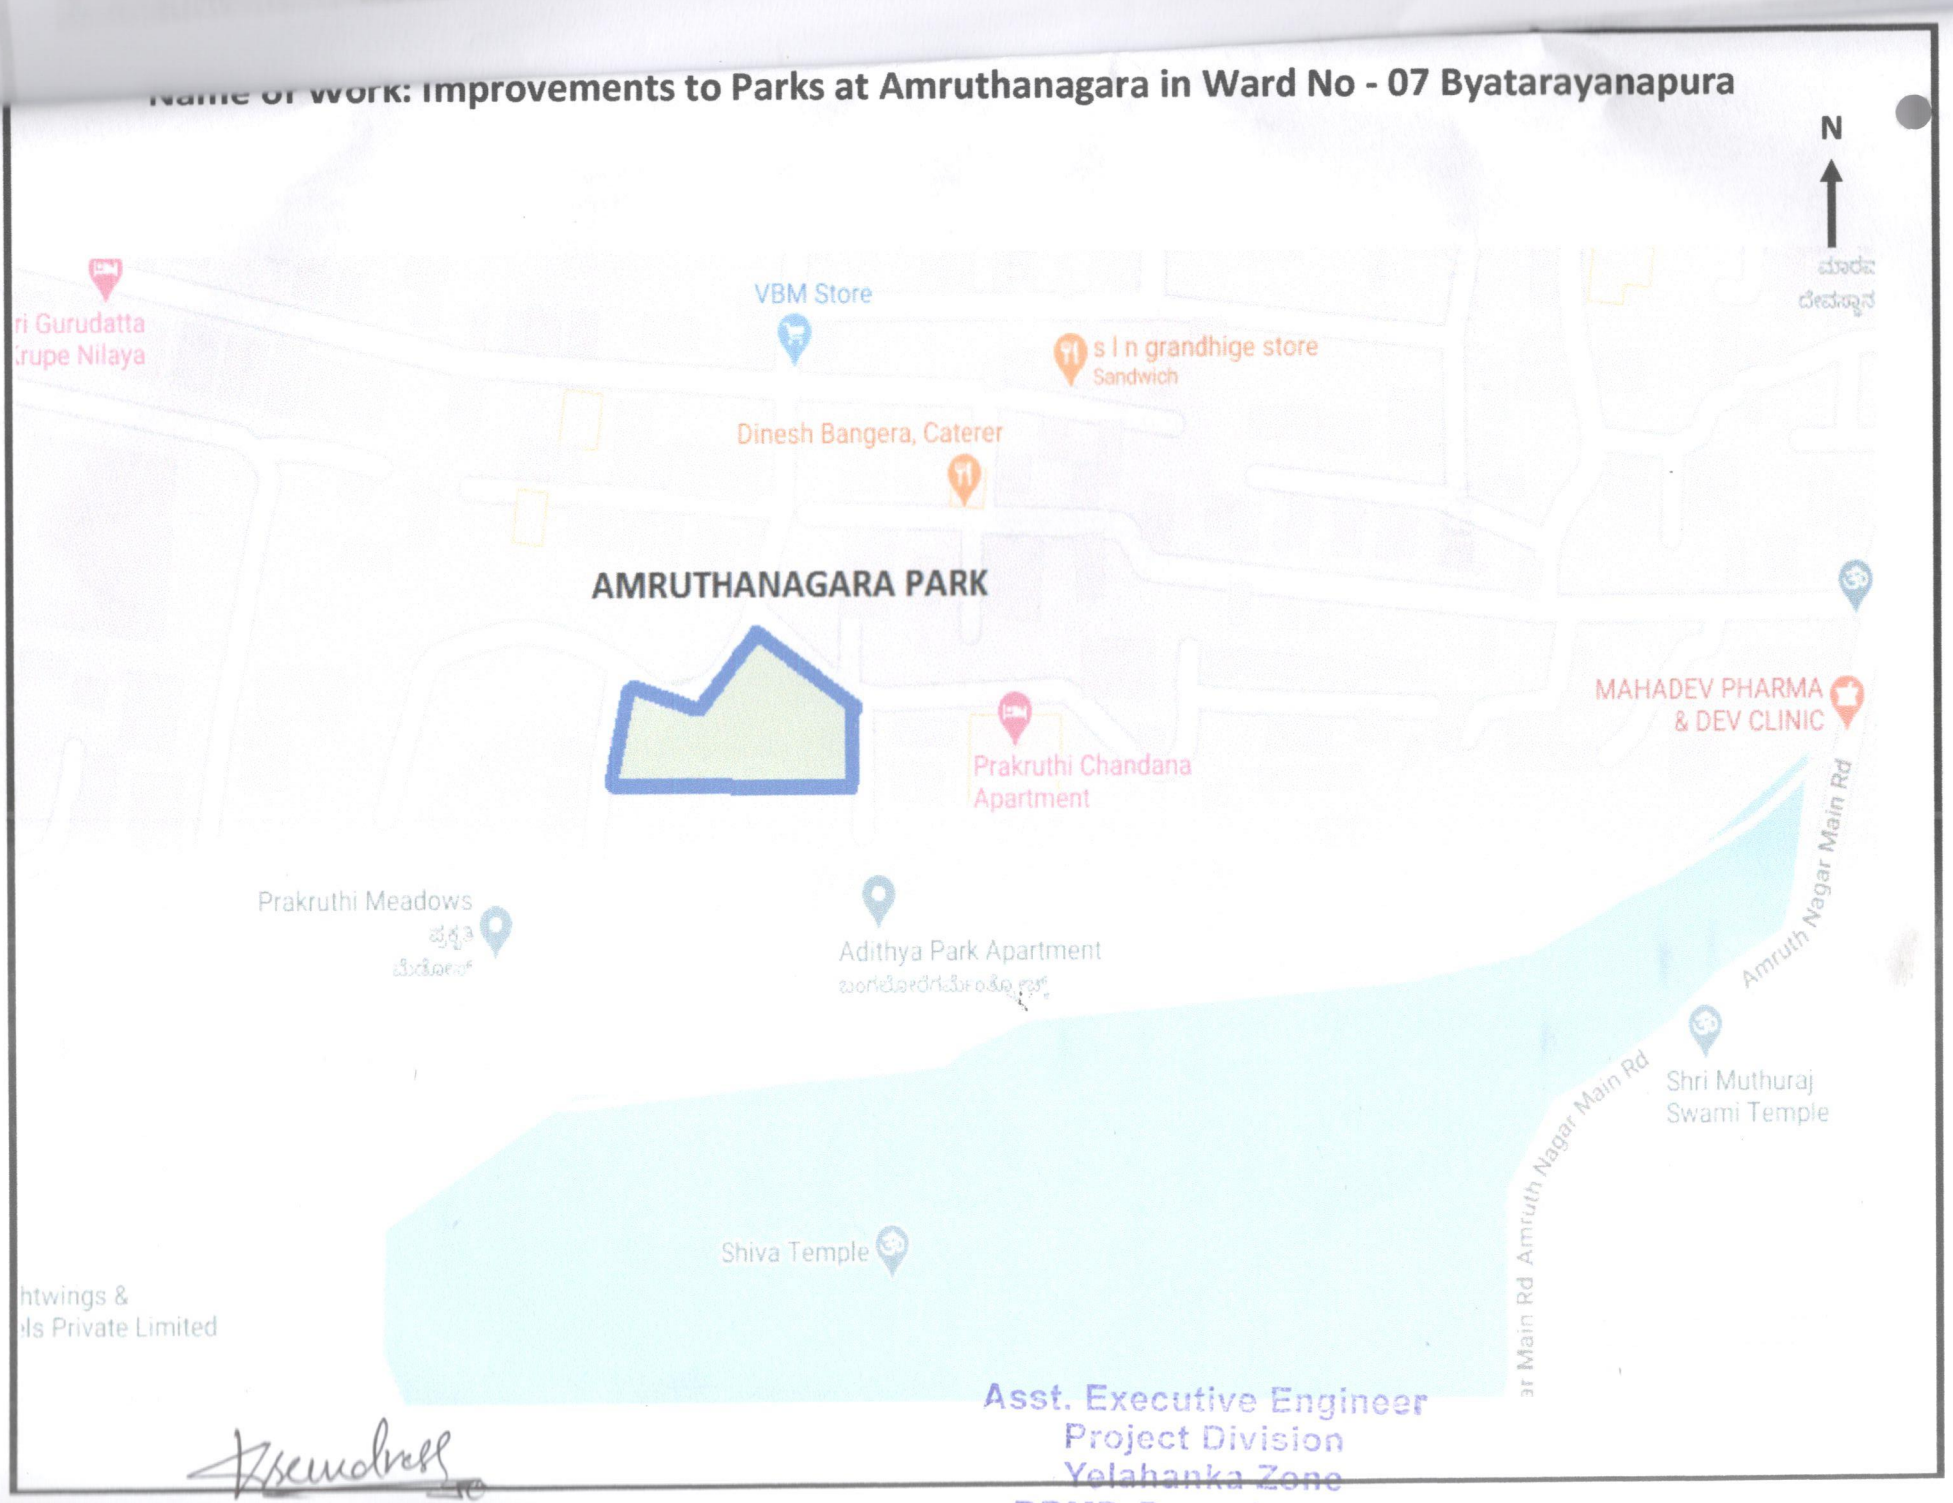

Asst. Executive Engineer
Project Division
Yelahanka Zone
BBMP, Bangalore - 92